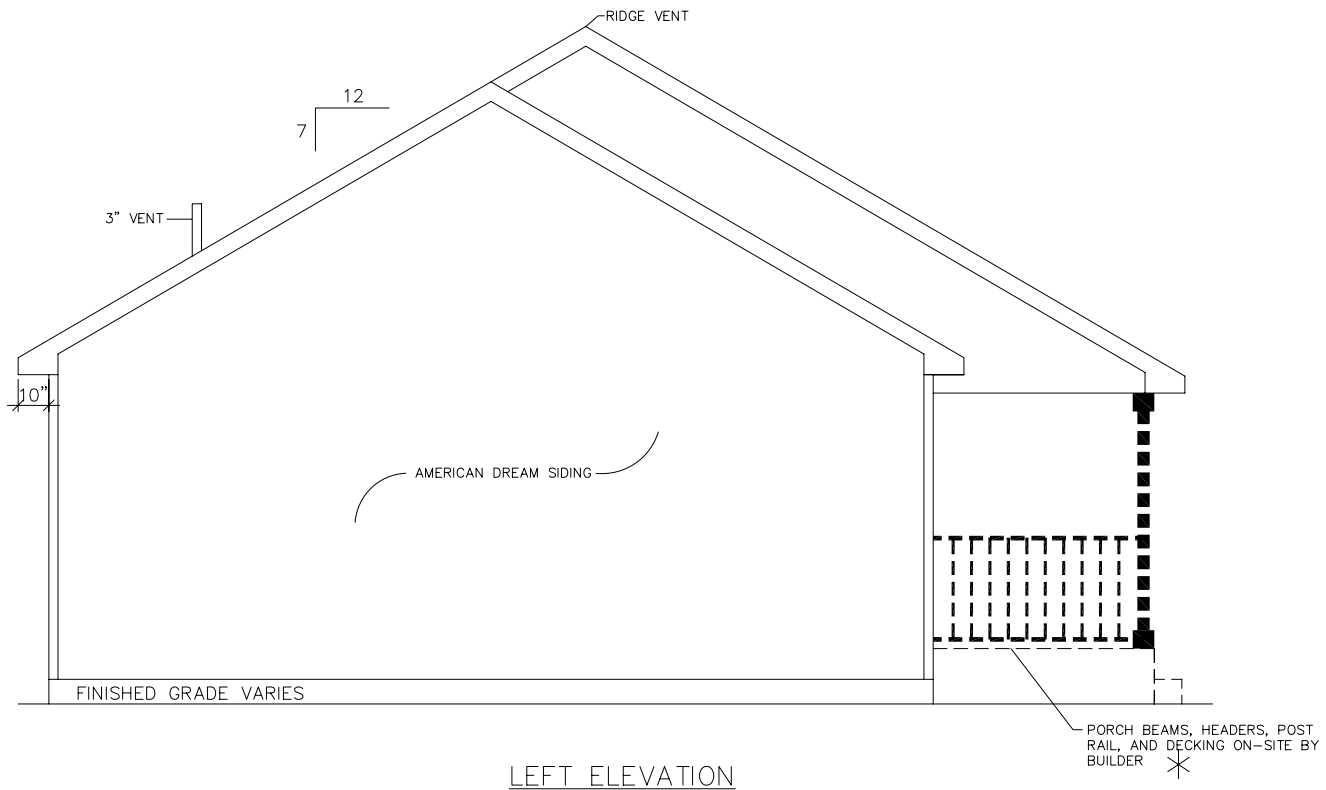

LEFT ELEVATION

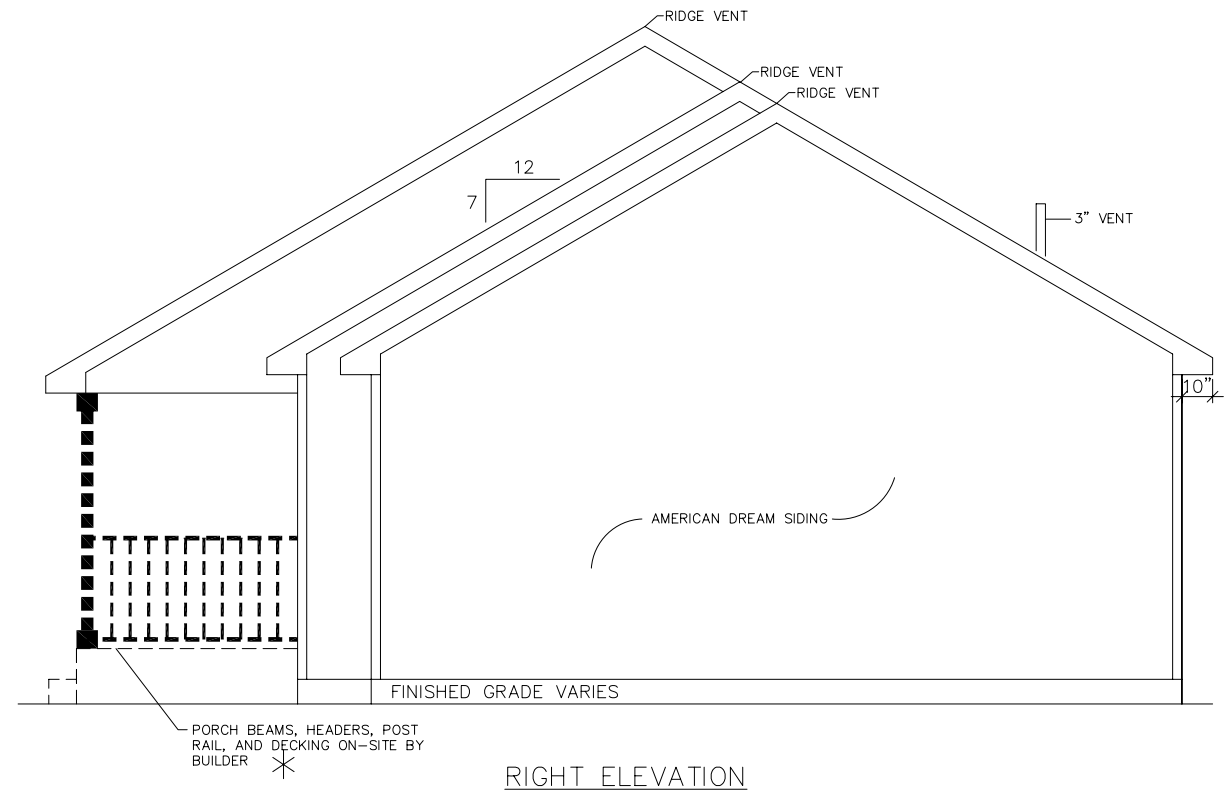

RIGHT ELEVATION

ATTIC VENTILATION SCHEDULE

		VENTILATION REQUIRED	VENTILATION PROVIDED	REMARKS
MODULE	ATTIC AREA (SQ FT)	AREA (SQ IN) (ALL MODULES)	AREA (SQ IN)	
A & B	1482	711	1456	
		TOTAL	1456	MEETS VENT REQUIREMENTS

NOTES:

1) GABLE LOUVERS (WHEN REQUIRED) MUST MEET OR EXCEED REQURIED FREE ARE LISTED ABOVE
2) 50% TO 80% OF VENTILATION PROVIDED BY GABLE LOUVERS OR RIDGE VENTS. REMAINDER OF VENTILATION REQUIRED TO BE PROVIDED BY EAVE VENTS.
3) SOFFIT NET FREE AREA = 3.9 SQ IN./LIN. FOOT
4) RIDGE VENT NET FREE AREA = 12.5 SQ IN./LIN. FOOT
5) VENTILATION REQUIRED BASED ON 1/300 OF TOTAL ATTIC AREA
6) OFF-PEAK UTILITY VENT NET FREE AREA = 9 SQ IN./LIN. FOOT

GENERAL ELEVATION NOTES:

1) ALL WINDOWS TO BE JELD-WEN SINGLE HUNG WINDOWS
2) ALL DOORS ARE THURMA-TRU
3) WHITE VENTED EAVE OVERHANGS/SOFFIT

LEGEND:

✳ = ON-SITE CONSTRUCTION AND MUST BE INSPECTED BY LOCAL

SHOP BY:
DATE:
SERIAL #
TRUSS TYPE:
HEAT:
CEILING HEIGHT:
STAIR TYPE:

DWG #	DATE	REVISIONS	BY

DRAWN BY:
DATE:
SCALE: 3/16"=1'-0"
TRACKING #

SDG Inc.
GUANCHENG AREA, DONGGUAN
GUANGDONG, CHINA, 523000
TEL: 86-13724434142
FAX: 86-769-22505796
WWW.SUNFLOWERDRAFTING.COM

BUILDER:
RETAIL:
SALES PERSON:
STATE:
MODEL: RANCH
DRAWING: LEFT / RIGHT ELEVATIONS
SHEET: 4B